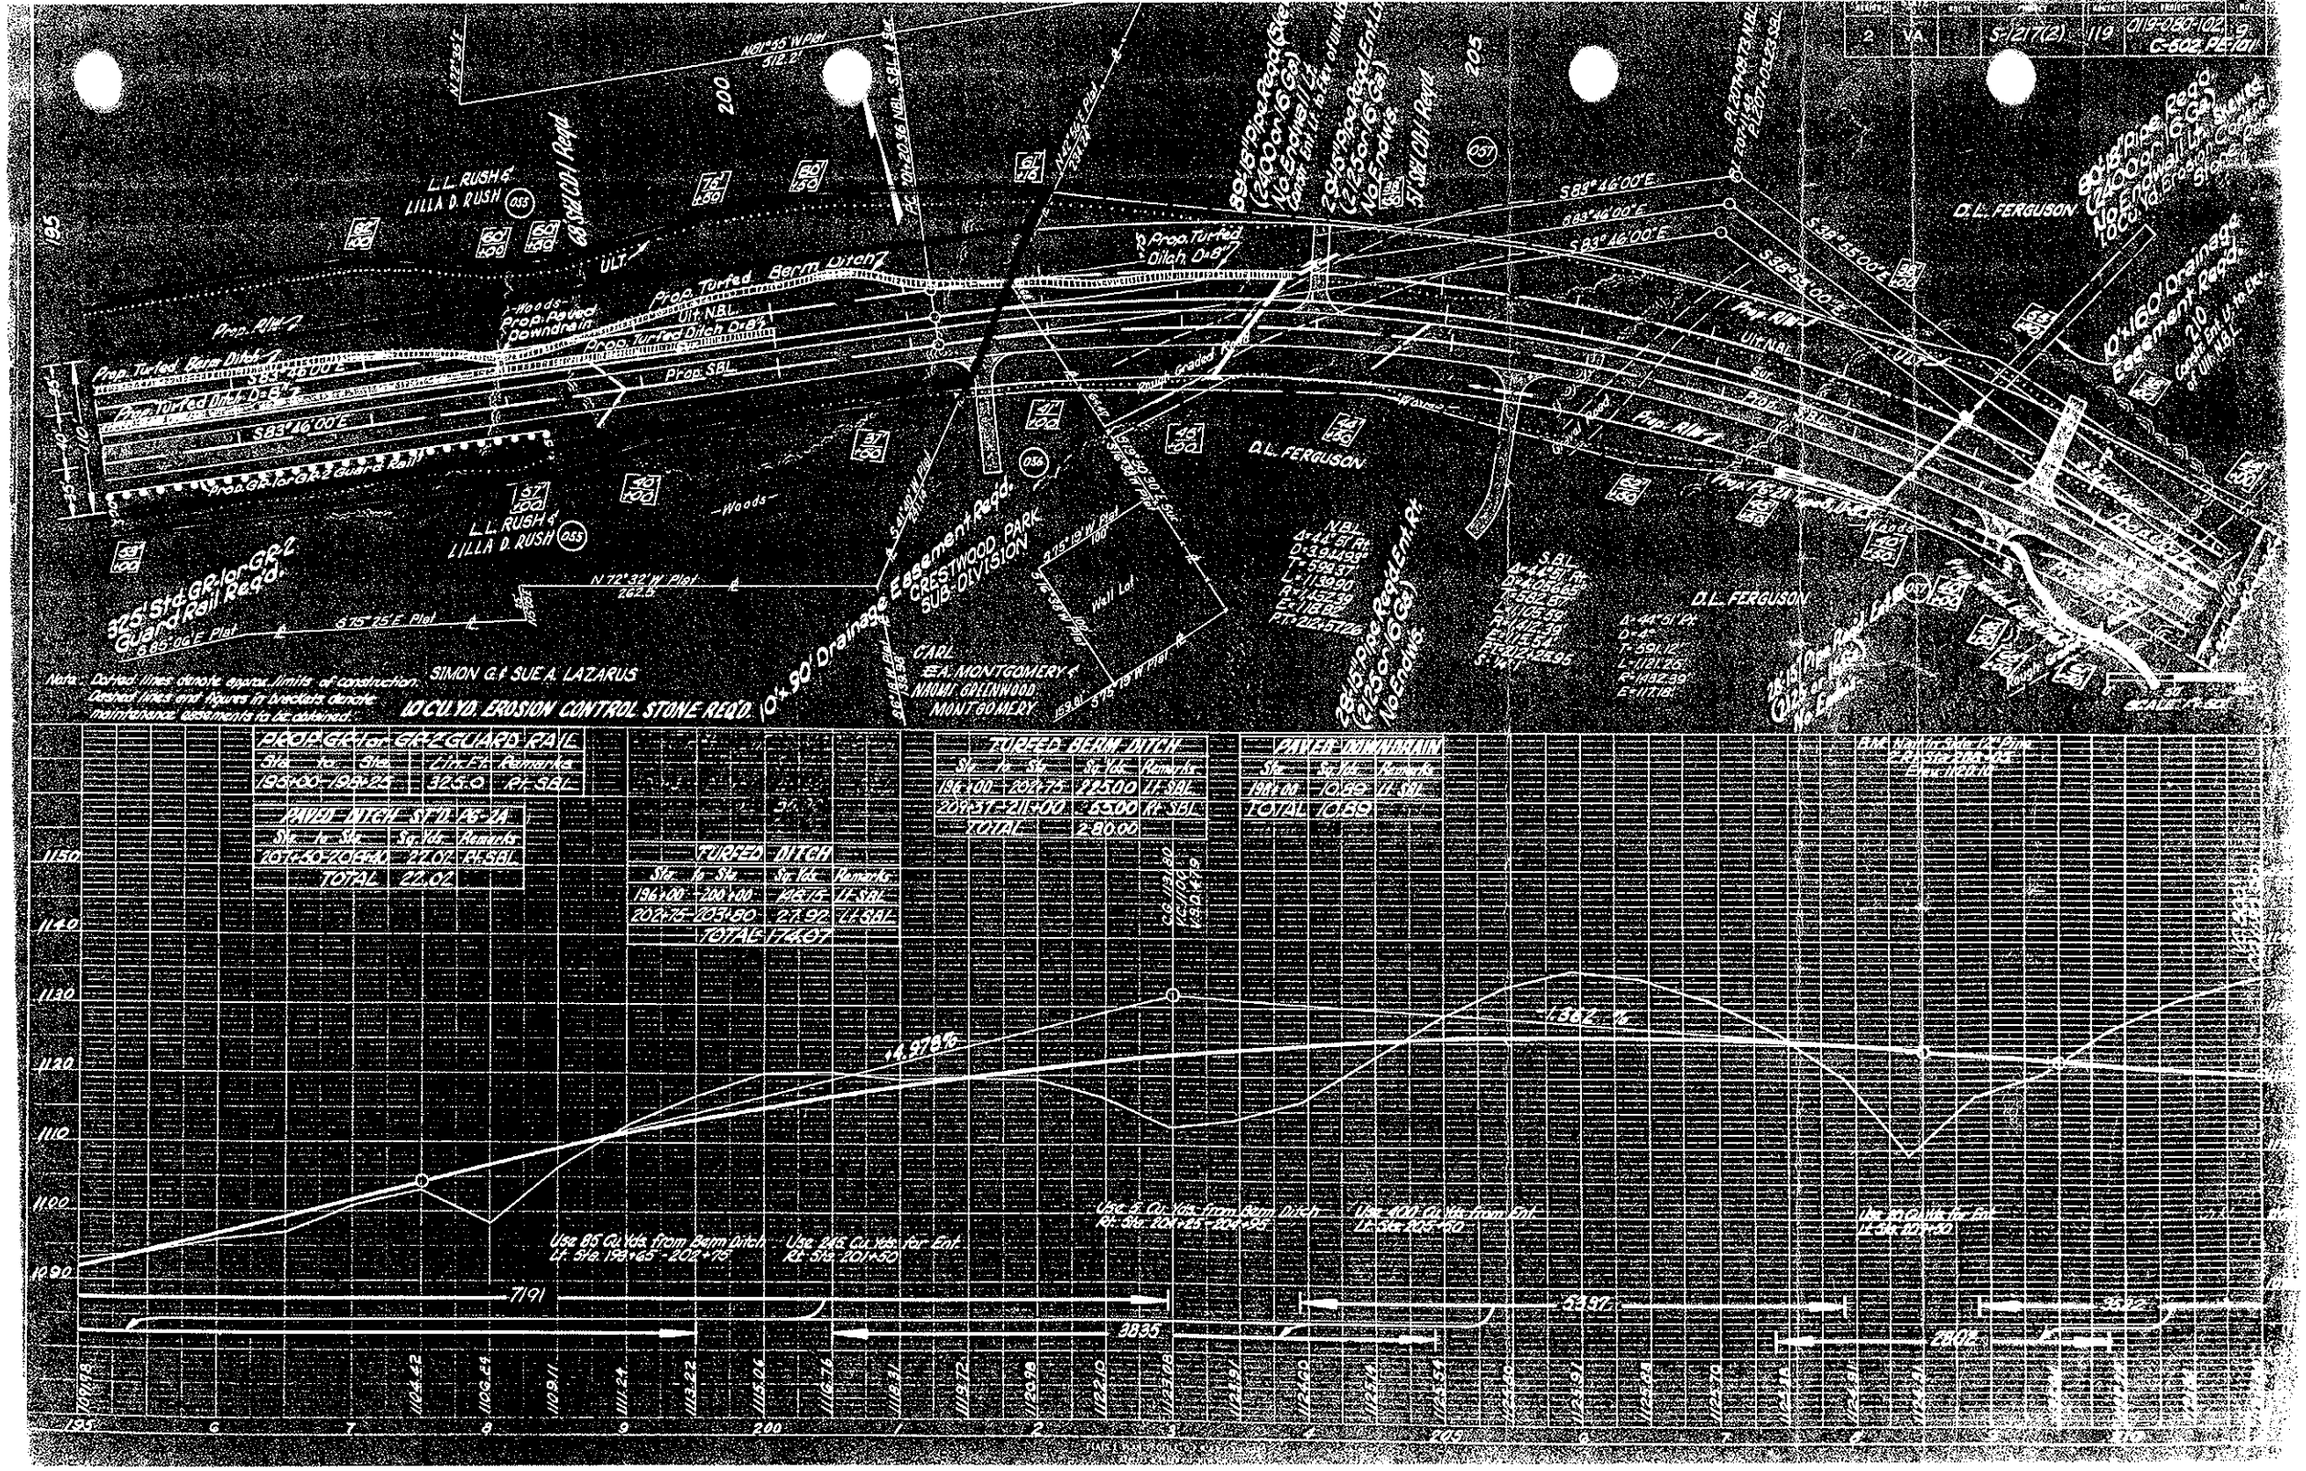
L.L. RUSH & LILLA D. RUSH
D.L. FERGUSON
CARL E. & MONTGOMERY & NAOMI GREENWOOD MONTGOMERY
SIMON G. & SUE A. LAZARUS
CRESTWOOD PARK SUB-DIVISION
Prop. Turfed Berm Ditch
Prop. Turfed Ditch
Prop. Paved Downdrain
Prop. Rte. 2
Prop. SBL
Prop. Rte. 7
Prop. Guard Rail
Woods
Well Lot
10'x90' Drainage Easement Reqd.
10 CU. YD. EROSION CONTROL STONE REQD.
Note: Dotted lines denote approx. limits of construction. Dashed lines and figures in brackets denote maintenance easements to be obtained.
PROP. GR. for GR-2 GUARD RAIL
TURFED DITCH
PAVED DOWNDRAIN
Use 85 Cu. Yds. from Berm Ditch Lt. Sta. 198+65 - 202+75
Use 245 Cu. Yds. for Ent. Rt. Sta. 201+50
Use 5 Cu. Yds. from Berm Ditch Rt. Sta. 204+85 - 204+95
Use 400 Cu. Yds. from Ent. Lt. Sta. 205+50
Use 90 Cu. Yds. for Ent. Lt. Sta. 207+50
14.978%
7191
8835
5997
2801

SHPB 6-1993

FOR FHWA USE ONLY	STATE	FEDERAL-AID PROJECT		SHEET	TOTAL SHEETS
2	VA.	S-1[illegible]	119	0119-080-102, C-502, PE-101	8

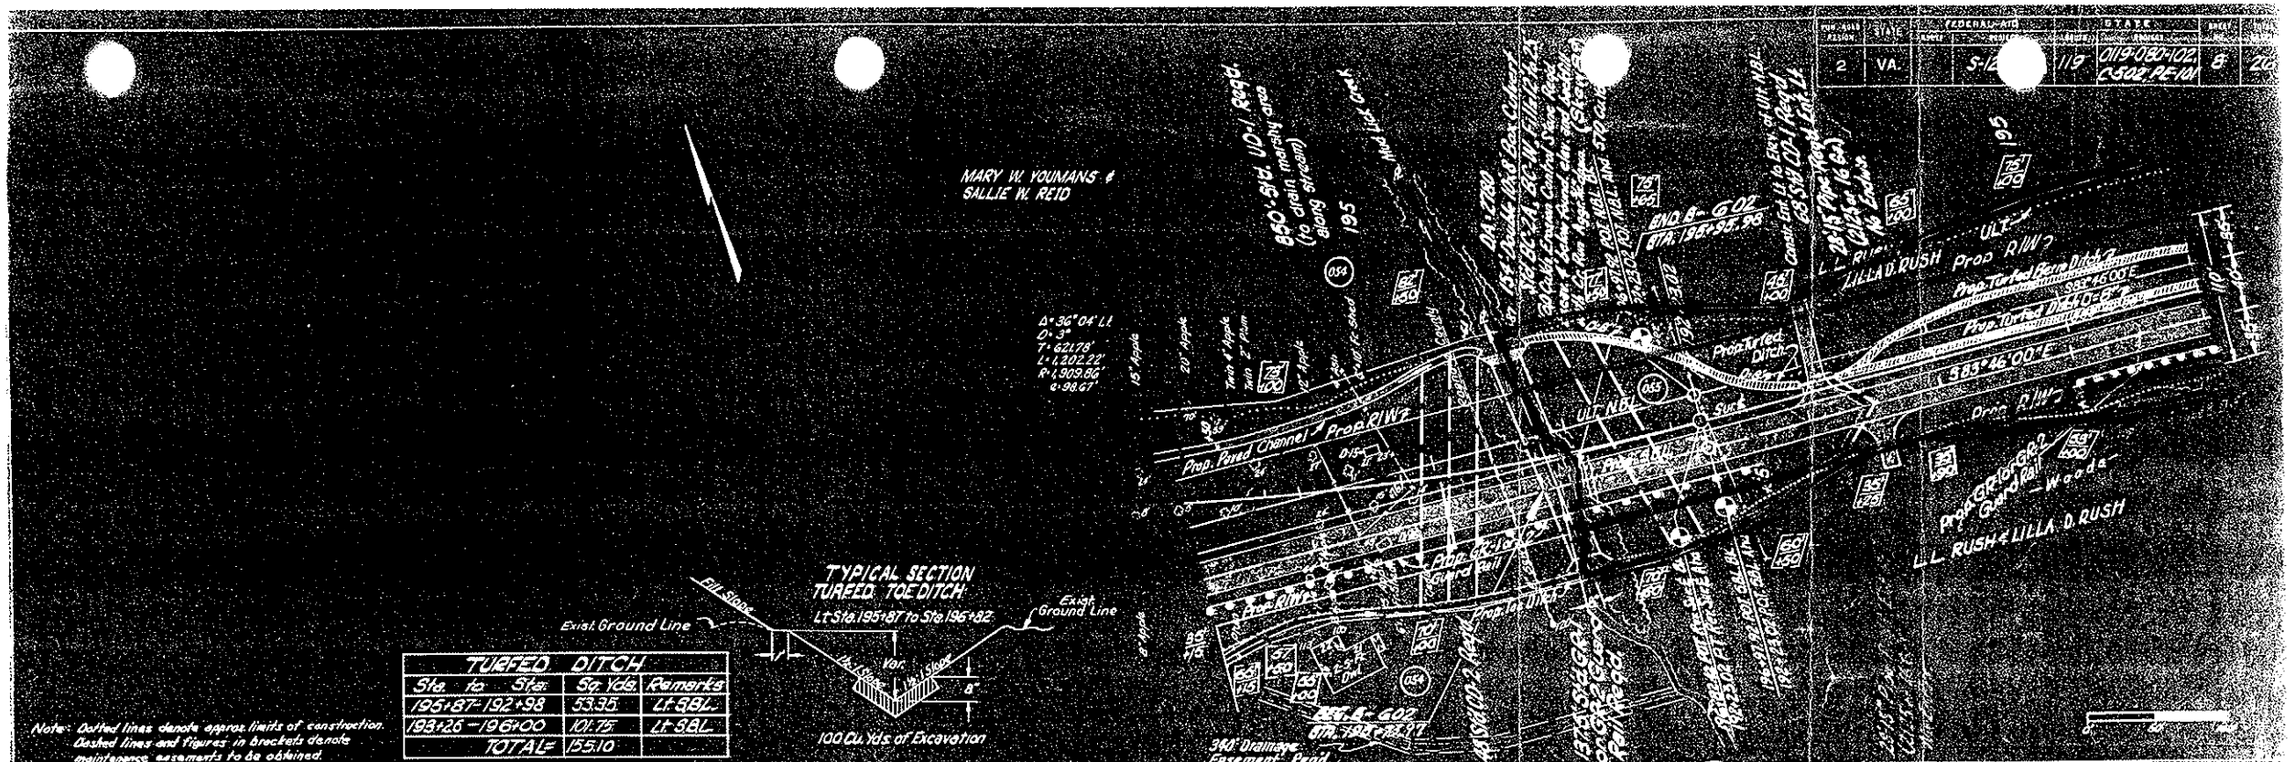

TYPICAL SECTION TURFED TOE DITCH
Lt. Sta. 195+87 to Sta. 196+82

TURFED DITCH			
Sta.	to Sta.	Sq. Yds.	Remarks
195+87	192+98	53.35	Lt. & Rt.
193+26	196+00	101.75	Lt. & Rt.
	TOTAL	155.10	


